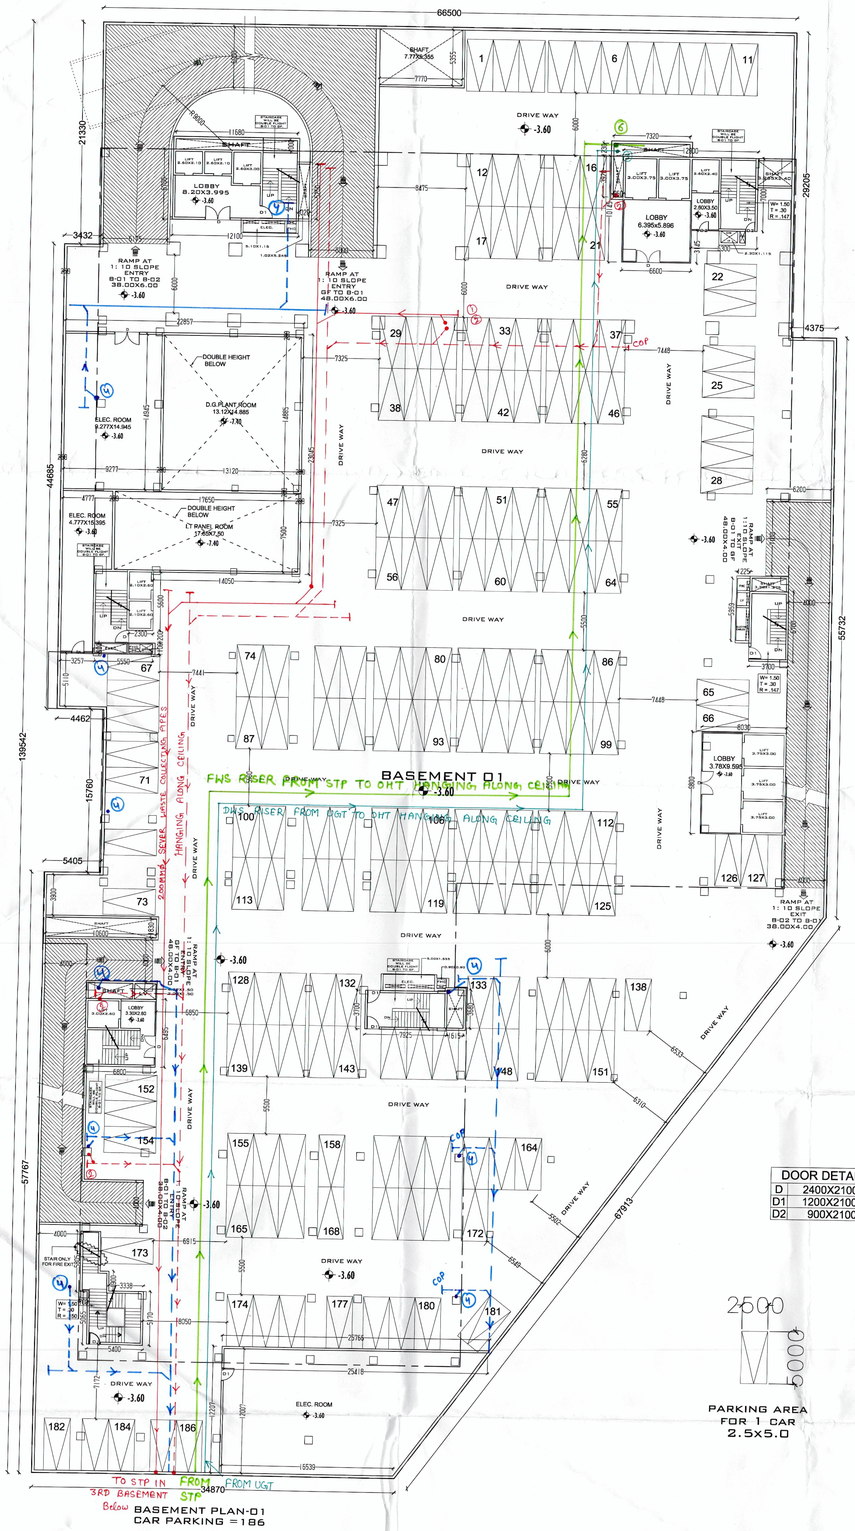

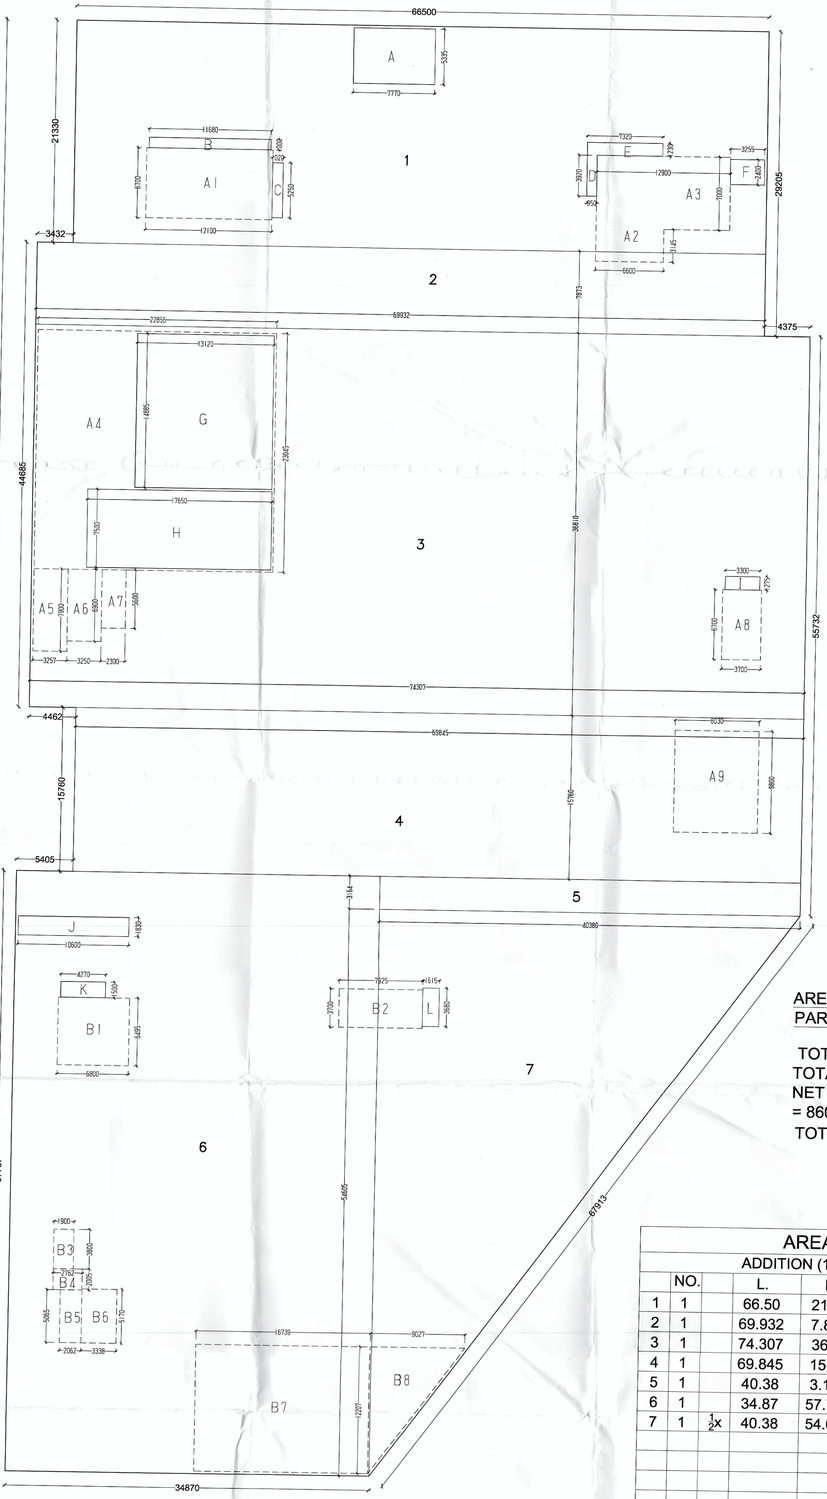

SERVICE AREA DETAIL OF B -01				
ADDITION (A1)				
	NO.	L.	B.	AREA
A1	1	12.10	6.70	81.07
A2	1	6.60	3.145	20.757
A3	1	12.90	7.00	90.30
A4	1	22.856	23.045	526.716
A5	1	3.257	7.90	25.73
A6	1	3.25	6.90	22.425
A7	1	2.30	5.60	12.88
A8	1	3.70	6.70	24.79
A9	1	8.03	9.80	78.694
B1	1	6.80	6.495	44.166
B2	1	7.925	3.70	29.322
B3	1	1.90	3.80	7.22
B4	1	2.762	2.005	5.537
B5	1	2.062	5.065	10.444
B6	1	3.338	5.17	17.257
B7	1	16.739	12.207	204.332
B8	1 ½x	9.027	12.207	55.096
			TOTAL	1256.736
NET AREA= 1256.736 SQM.				

NOTE:-

BASEMENT USE ONLY FOR CAR PARKING AND SERVICES

D.T.P.(HQ) Member Secretary B.P.C.

S.T.P.(HQ) Member B.P.C.

Chief (HQ) Chairman B.P.C.

Checked and found ok for Public Health (Internal) Service only subject to comments in forwarding letter No. SE(HQ)/2013/

Executive Engineer (HQ) DA, Panchkula.

AREA CALCULATION FOR CAR PARKING OF BASEMENT -01 :-

TOTAL COVD. AREA OF BASEMENT-01= 8606.786 SQM.
TOTAL SERVICE AREA OF BASEMENT-01= 1256.736 SQM.
NET AREA FOR PARKING OF BASEMENT-01
= 8606.786 - 1256.736 = 7350.05 SQM.
TOTAL CAR PARK = 7350.05/35= 210 CARS

AREA CHART OF BASEMENT -01										
	ADDITION (1)					DEDUCTION (1)				
	NO.		L.	B.	AREA		NO.		L.	B.	AREA
1	1		66.50	21.33	1418.445	A	1		7.77	5.355	41.608
2	1		69.932	7.873	550.574	B	1		11.68	1.00	11.68
3	1		74.307	36.81	2735.24	C	1		1.02	5.25	5.355
4	1		69.845	15.76	1100.757	D	1		0.95	3.92	3.724
5	1		40.38	3.164	127.762	E	1		7.32	1.23	9.003
6	1		34.87	57.767	2014.335	F	1		3.255	2.40	7.812
7	1	½x	40.38	54.605	1102.474	G	1		13.12	14.885	195.291
						H	1		17.65	7.50	132.375
						I	1		3.30	1.275	4.207
						J	1		10.60	1.83	19.398
						K	1		4.27	1.50	6.405
						L	1		1.615	3.68	5.943
				TOTAL	9049.587					TOTAL	442.801
NET AREA=9049.587 - 442.801= 8606.786 SQM.											

REVISIONS		
NO.	DATE	DESCRIPTION

OWNER
RMG DEVELOPERS PVT. LTD.

PROJECT TITLE
PROPOSED BUILDING PLAN OF COMMERCIAL COLONY MEASURING 4.00 ACRES (LICENCE NO.160 OF 2008 DATED13.08.2008) IN SECTOR 37-C, GURGAON MANESAR URBAN COMPLEX

SCALE 1:200
PROJECT NO.

ARCHITECT'S SIGNATURE
NARENDER KUMAR
B.Arch
Regn. No. CA/2011/51770
C-13, Rajendra Park, Gurgaon

OWNER'S SIGNATURE
For R.M.G. DEVELOPERS PVT. LTD.
Authorised Signatory

TITLE
BASEMENT PLAN-01

DATE 30 - MAY- 2013
DRAWING NO. 02/13
SHEET NO. 01

RELEASED FOR -
- ☐ INFORMATION
- ☐ EIA
- ☐ TENDER
- ☐ ADVANCE COPY
- ☑ SUBMISSION DRG.
- ☐ GFC